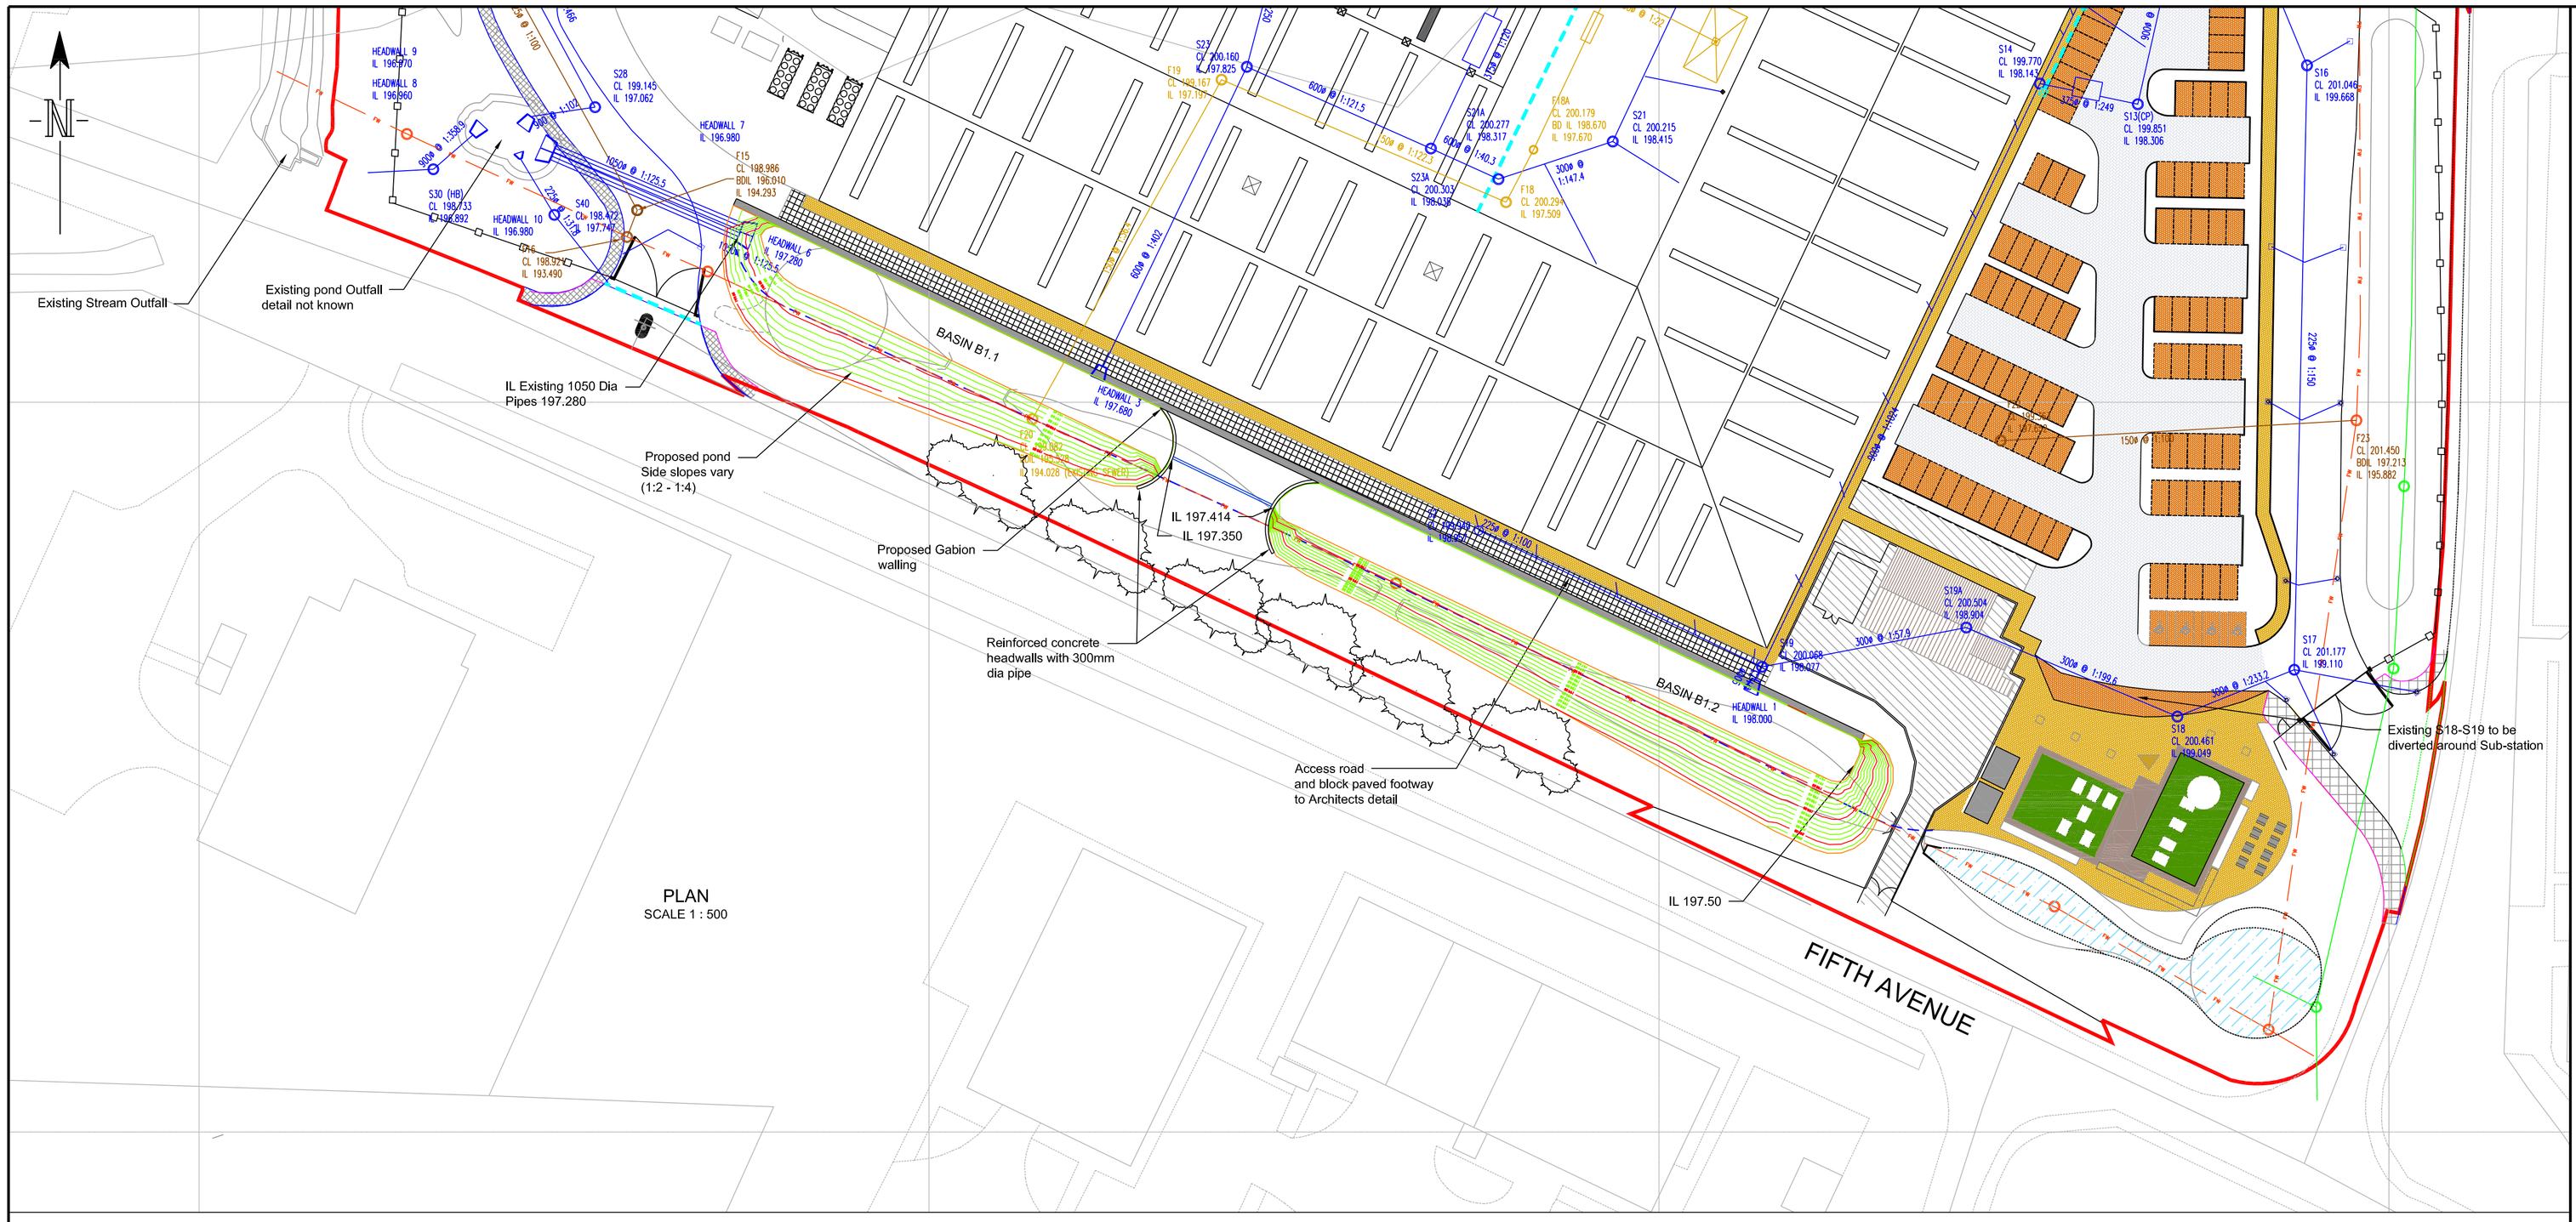

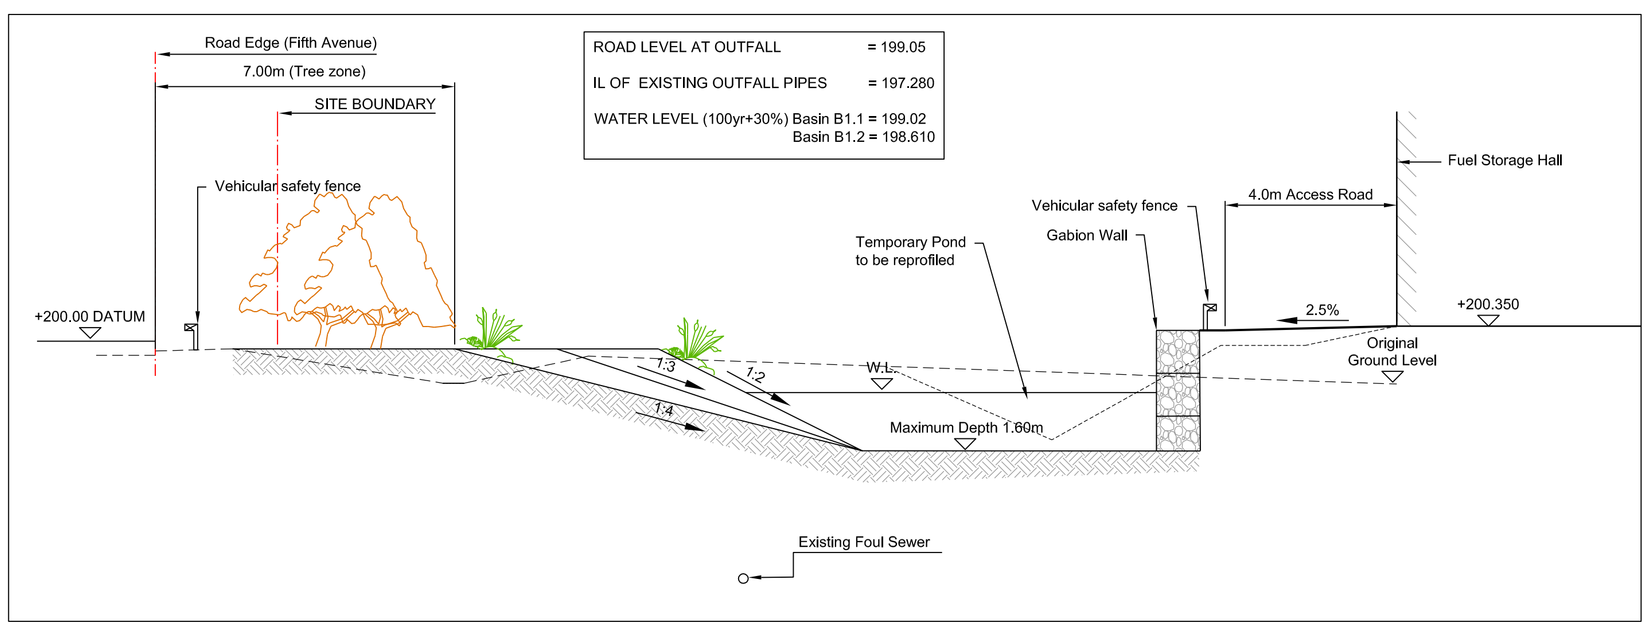

TYPICAL SECTION (GABION RETAINING WALL)

SCALE 1:100

REV	DESCRIPTION	DRN	CHK	APP	DATE
P3	Landscape zone added pond revised	RE	JT	DS	MAR 17
P2	Landscape zone added pond revised	RE			
P1	First issue				

Pell Frischmann
10 Warren Yard, Warren Park Stratford Road,
Milton keynes MK12 5NW
Telephone +44 (0)1908 690620 Facsimilie +44 (0)1908 663010
Email: pfmkeynes@pellfrischmann.com
www.pellfrischmann.com

Client: enviroparks reuse, recycle recover

Project: HIRWAUN ENVIROPARK

Drawing Title: ENVIROPARKS ATTENUATION POND PROPOSALS

	Name	Date
Drawn	RE	21.02.2017
Designed	RE	21.02.2017
Checked		
Approved		

Scale @ A1: N.T.S
File No.: DQ80023
Drawing Status: INFORMATION
Drawing No.: DQ80023C110
Revision: P3

© Pell Frischmann Consultants